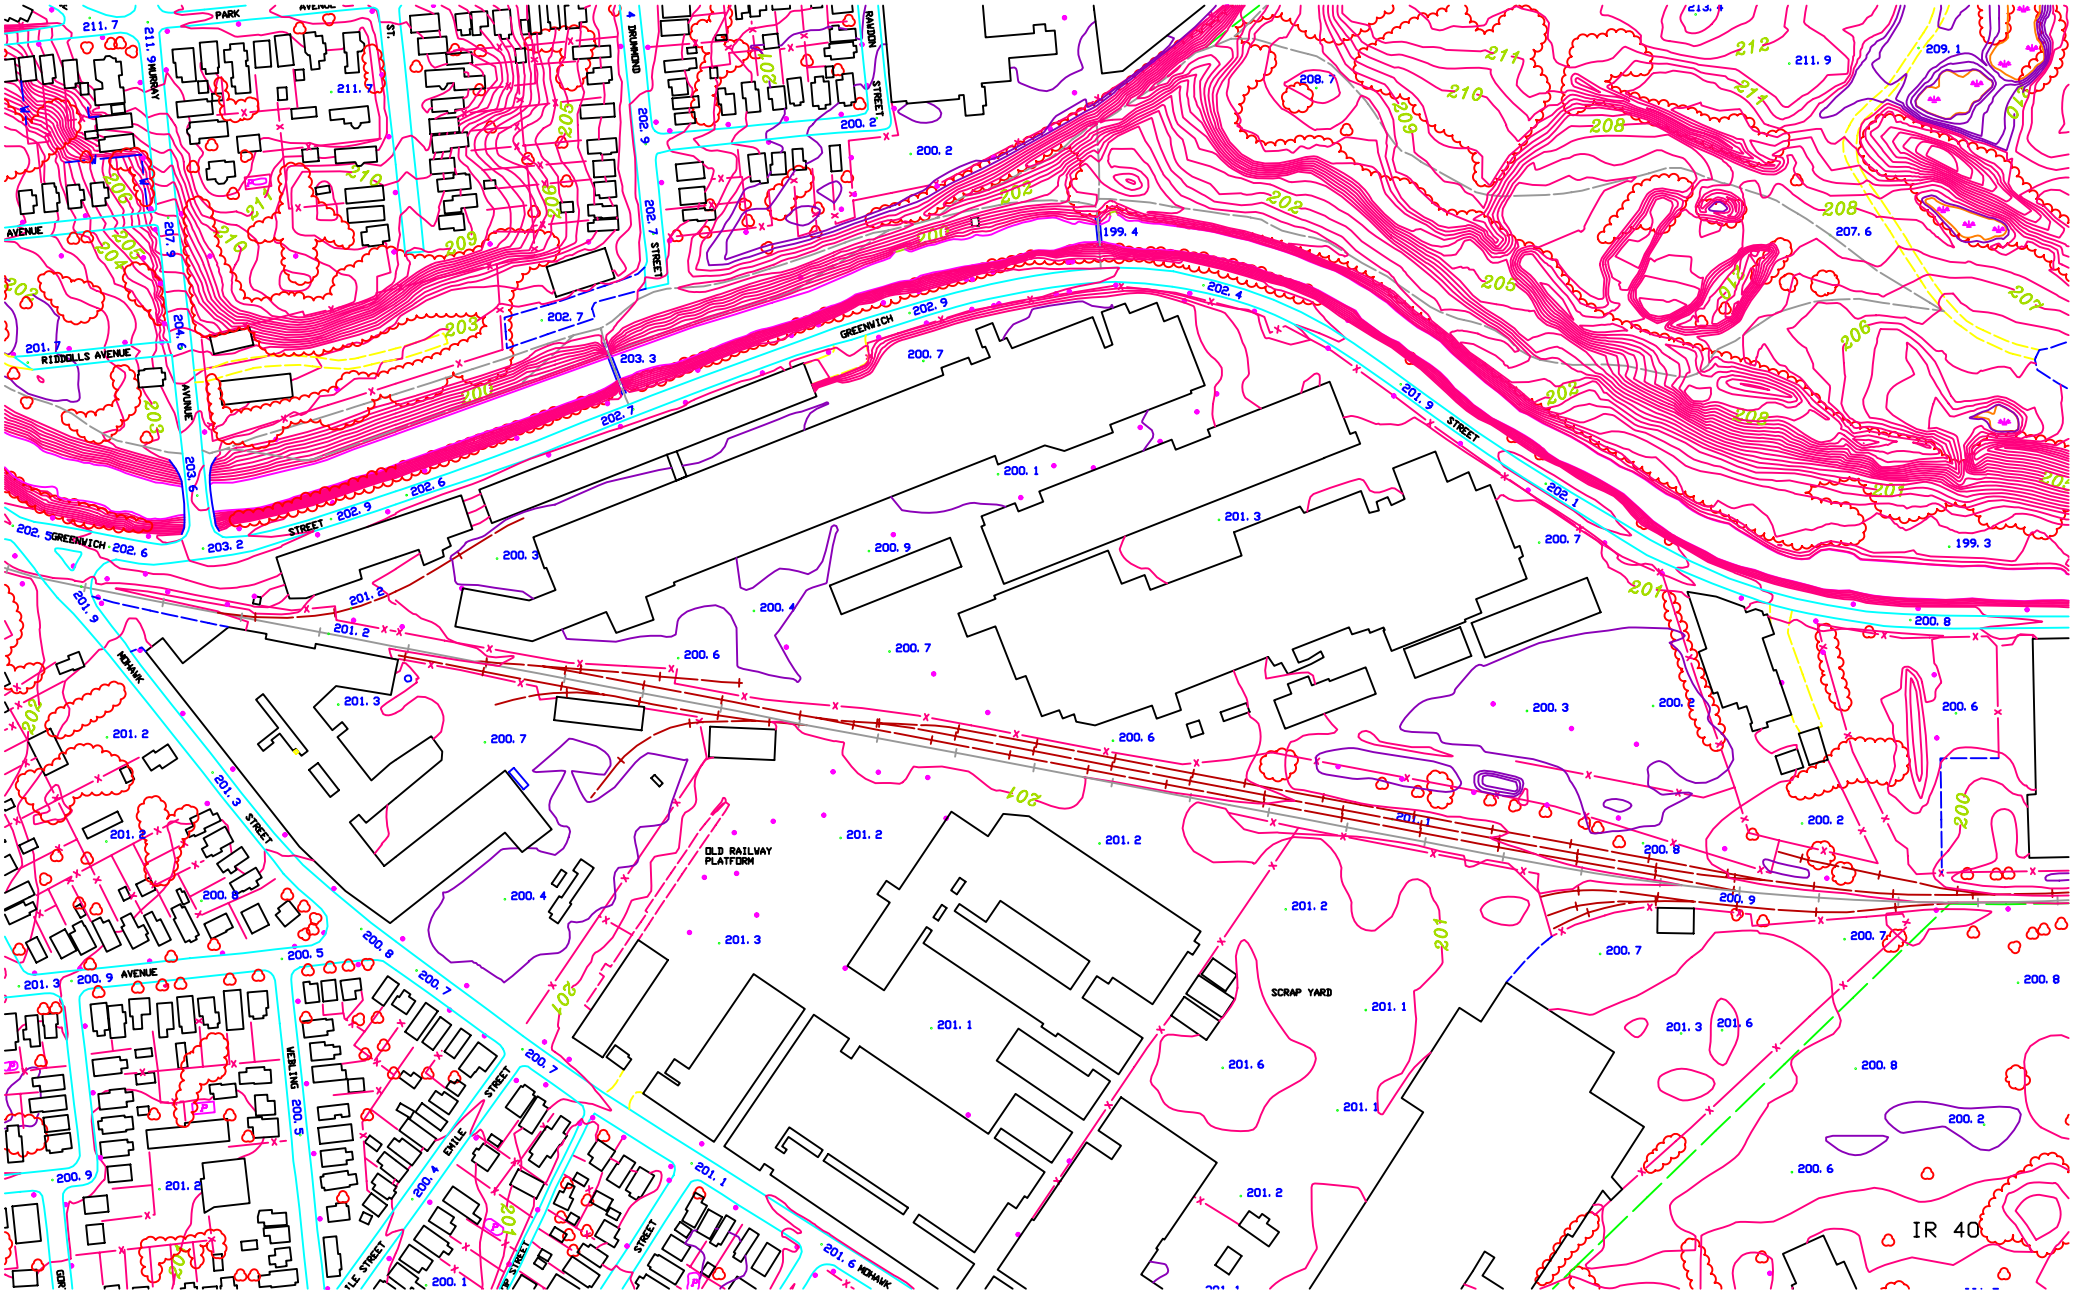
PARK
AVENUE
MURRAY
DRUMMOND
STREET
RANDON
RIDDOLLS AVENUE
AVENUE
GREENWICH
STREET
MOHAWK
STREET
OLD RAILWAY PLATFORM
SCRAP YARD
AVENUE
VERLING
EMILE
STREET
MOHAWK
IR 40